


GROUND FLOOR

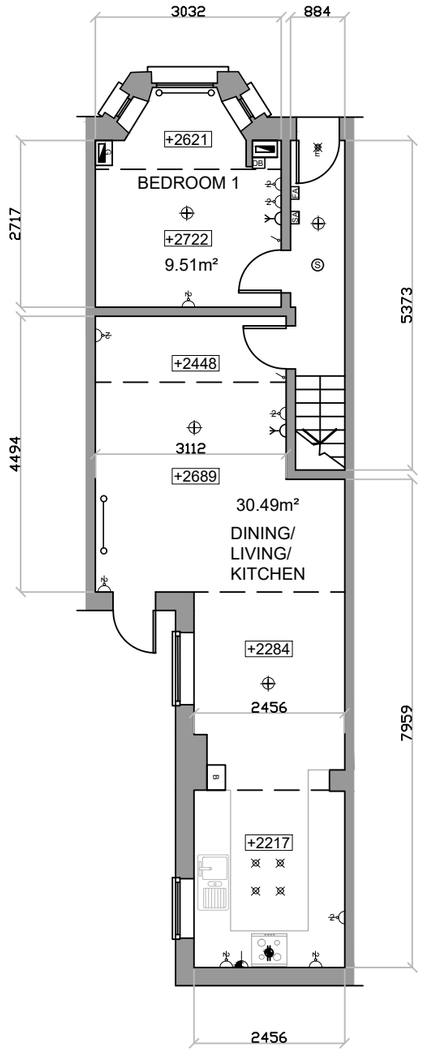

FIRST FLOOR

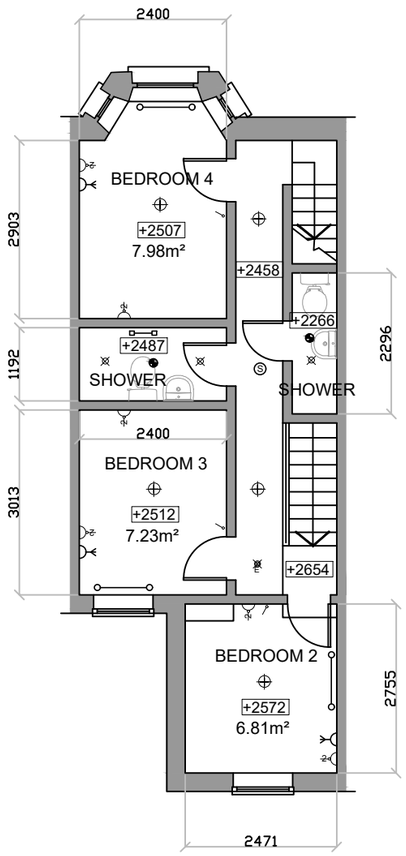

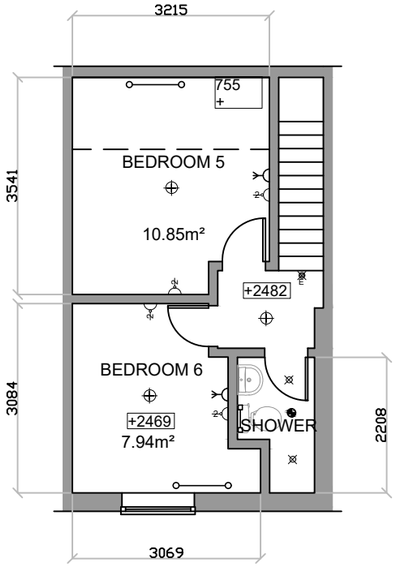

GROUND FLOOR
G.I.A. 45.95m²

FIRST FLOOR
G.I.A. 39.71m²

SECOND FLOOR
G.I.A. 27.30m²

TOTAL GIA = 113.50m²

DRAWING NOTES:

1. To be read in conjunction with the general notes and the main specification.
2. The Contractor is responsible for conducting their own site investigations prior to commencement of works.
3. All dimensions need to be confirmed on site prior to commencement of works.
4. Contractor to notify Silverstone of any inaccuracies in the drawing which are not present on site.

KEY:

- SINGLE SWITCHED WALL SOCKET
- DOUBLE SWITCHED WALL SOCKET
- SINGLE SWITCHED WALL SOCKET AT HIGH LEVEL
- DOUBLE SWITCHED WALL SOCKET AT HIGH LEVEL
- SINGLE SWITCHED FUSE SPUR
- SINGLE SWITCHED FUSED SPUR AT HIGH LEVEL
- ISOLATOR
- 1 GANG LIGHT SWITCH
- 2 GANG LIGHT SWITCH
- PULL CORD SWITCH
- PIR SWITCH
- EMERGENCY LIGHT
- PENDANT LIGHT
- FLUORESCENT STRIP LIGHT
- BULKHEAD LIGHT
- DOWNLIGHT
- WALL LIGHT
- DB DISTRIBUTION BOARD
- ELECTRIC METER
- TV AERIAL POINT
- TELEPHONE POINT
- DATA SOCKET
- EXTRACT FAN
- EXTRACT FAN COOKER HOOD
- H COMBINED HEAT DETECTOR AND FIRE ALARM SOUNDER
- S COMBINED SMOKE DETECTOR AND FIRE ALARM SOUNDER
- SV COMBINED VOID SMOKE DETECTOR AND FIRE ALARM SOUNDER
- FA FIRE ALARM
- BG BREAK GLASS CALL POINT
- FIRE BLANKET
- SA SECURITY ALARM
- THERMOSTAT
- RADIATOR
- TOWEL RADIATOR
- GAS METER
- B BOILER

Silverstone Building Consultancy, 19 Grey Street, Newcastle upon Tyne, NE1 6EE.
T: 0191 2314263 E: info@silverstonebc.com Web: www.silverstonebc.com

PROJECT ADDRESS:

19 Gilroy Road, Liverpool, L6 6BG

CLIENT:

We are Kin Ltd

DRAWING TITLE:

Existing Floor Plans

DRAWING NUMBER: 17-0105-005

DWG BY: JY CHECKED BY: RH

SCALE: 1:100 @ A3 DATE: February 2022

Copyright Silverstone Building Consultancy 2022©